

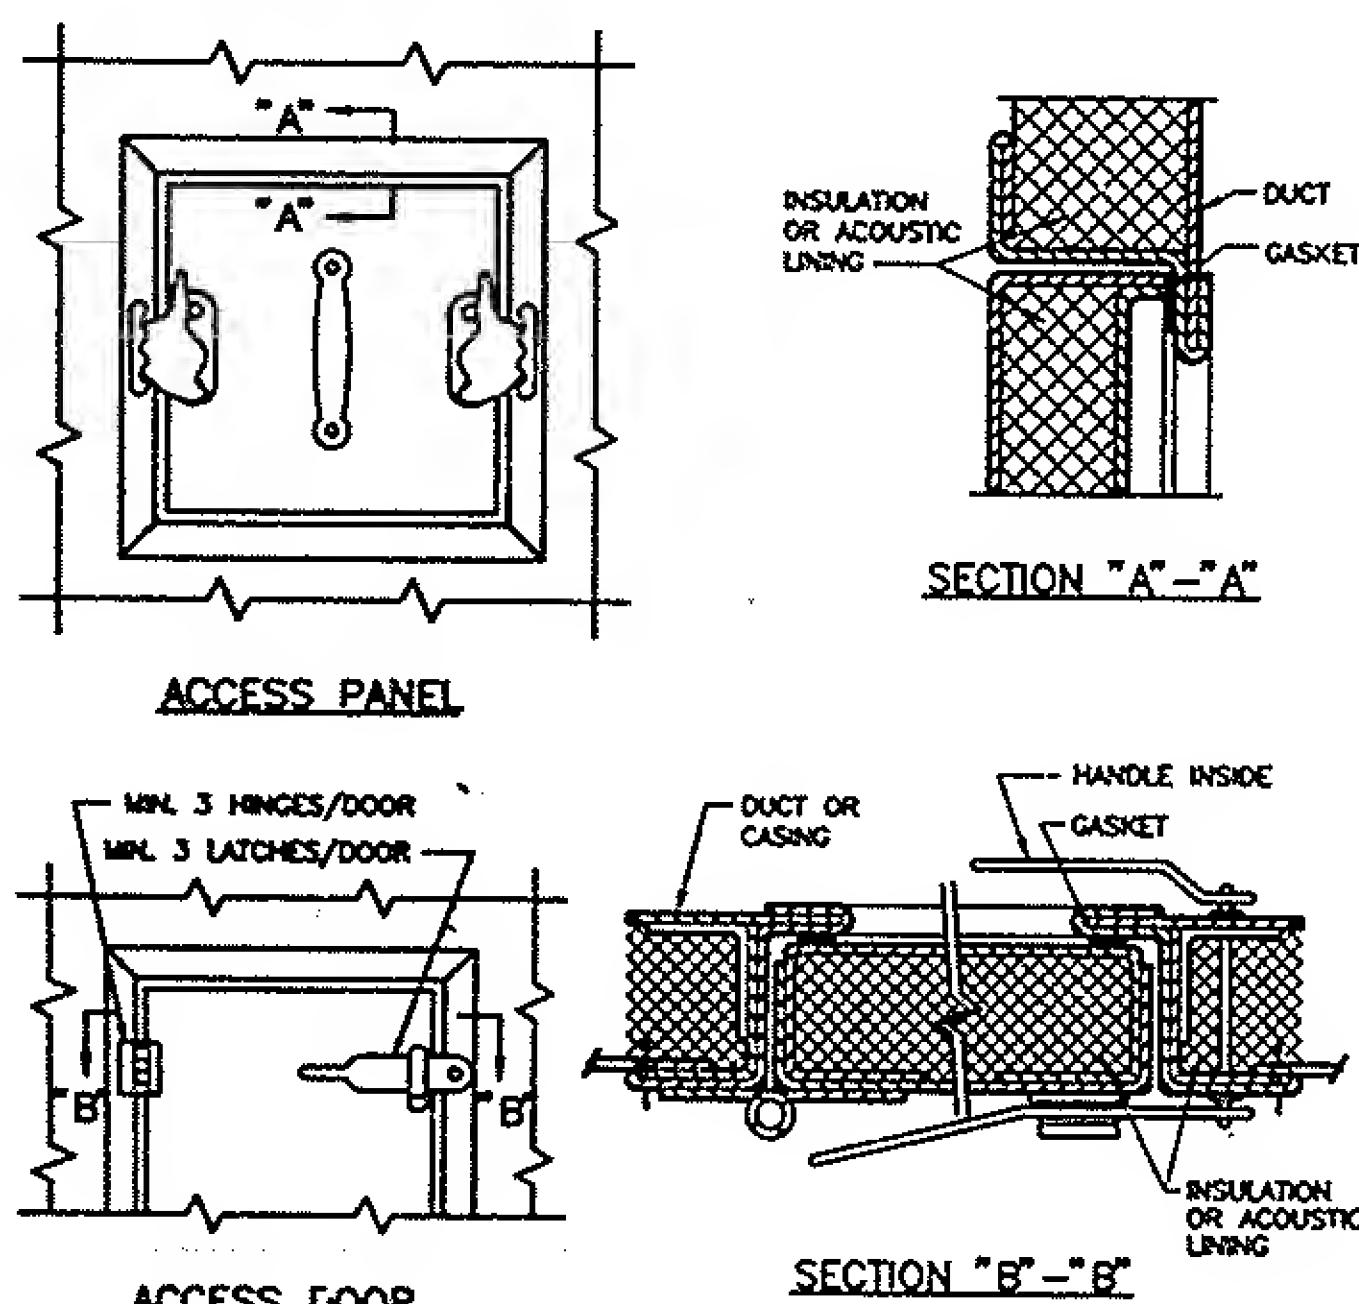
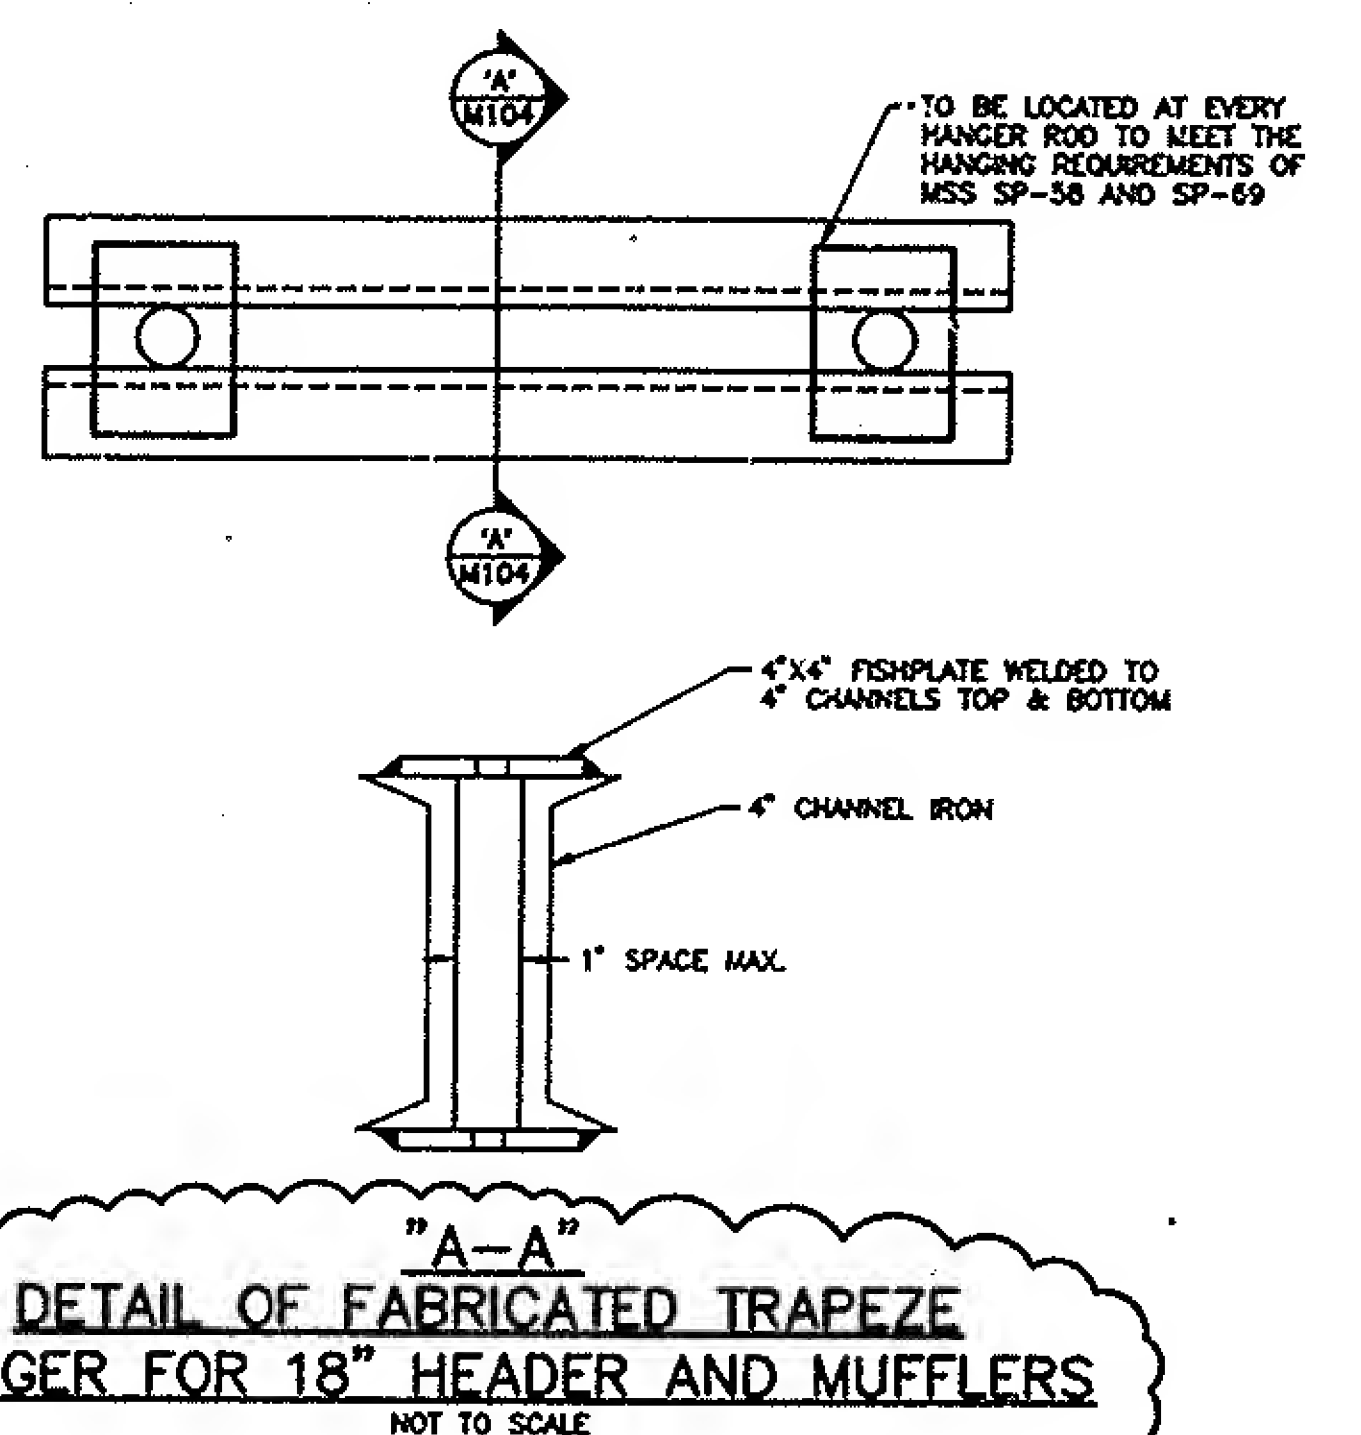
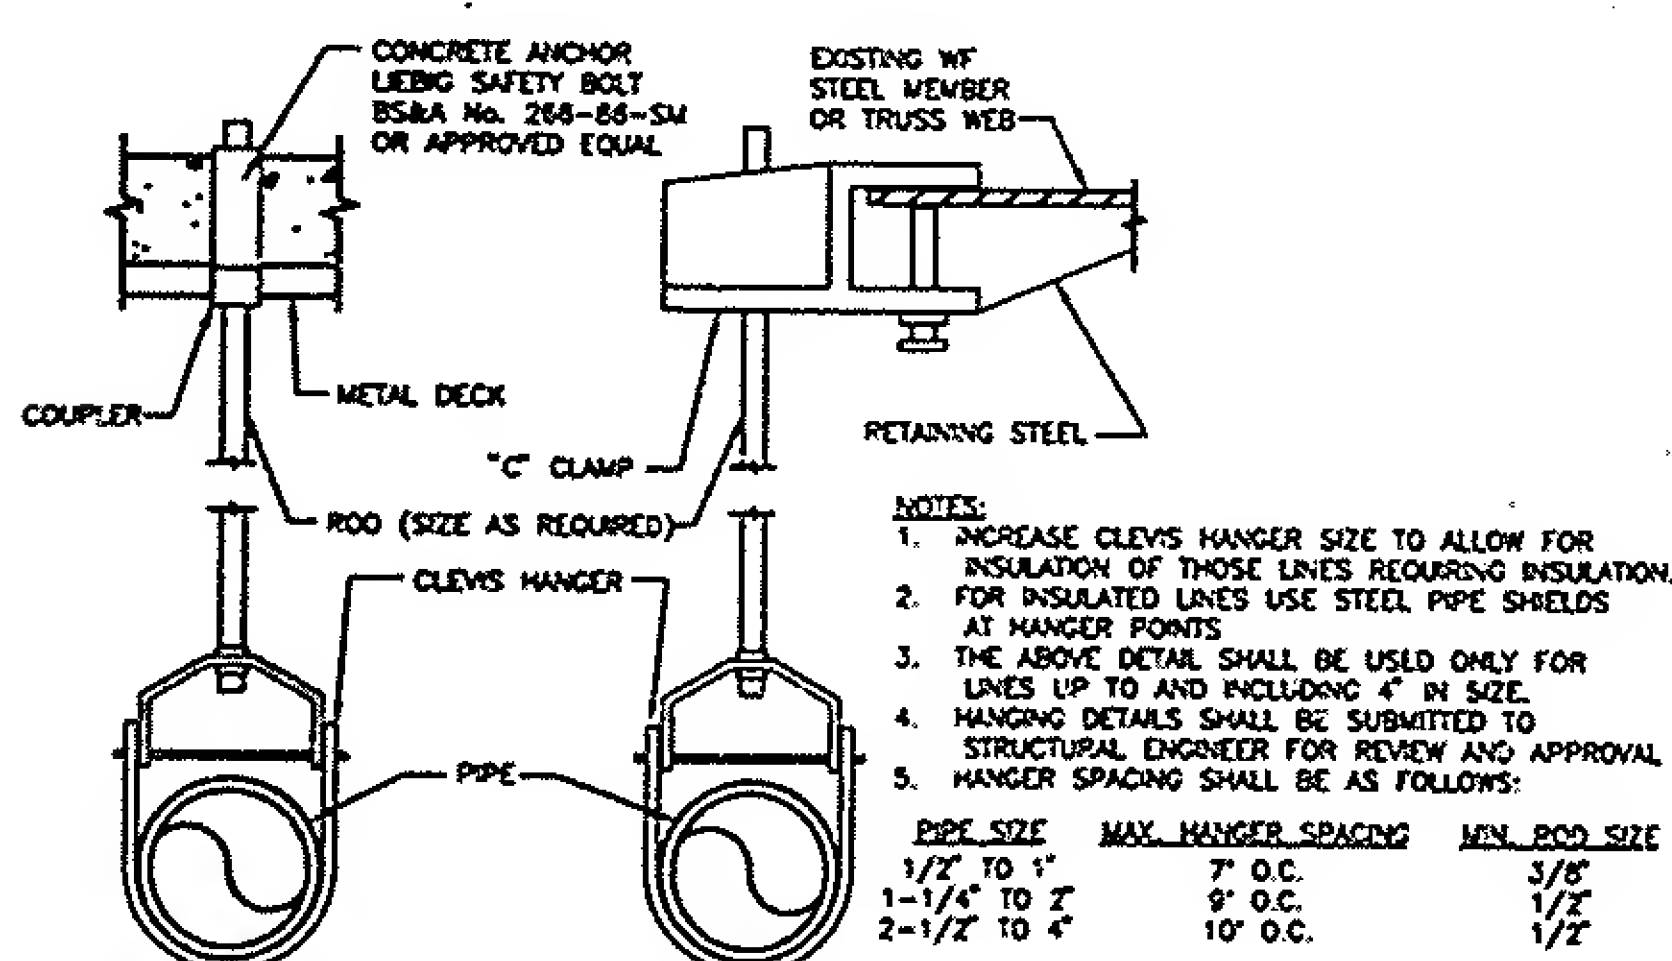


UNIT HEATER SCHEDULE										
UNIT NO.	LOCATION	MBH	AIR DATA			WATER DATA			MAX. P.D. (FT.)	ST. H.
			CFM (H)	TEMP. F	EXT. S.P. (H.W.G.)	GPM	TEMP. F	MAX. P.D. (FT.)		
UHI-12	GENERATOR BULKHEAD	108	2010	109	-	-	-	-	-	1

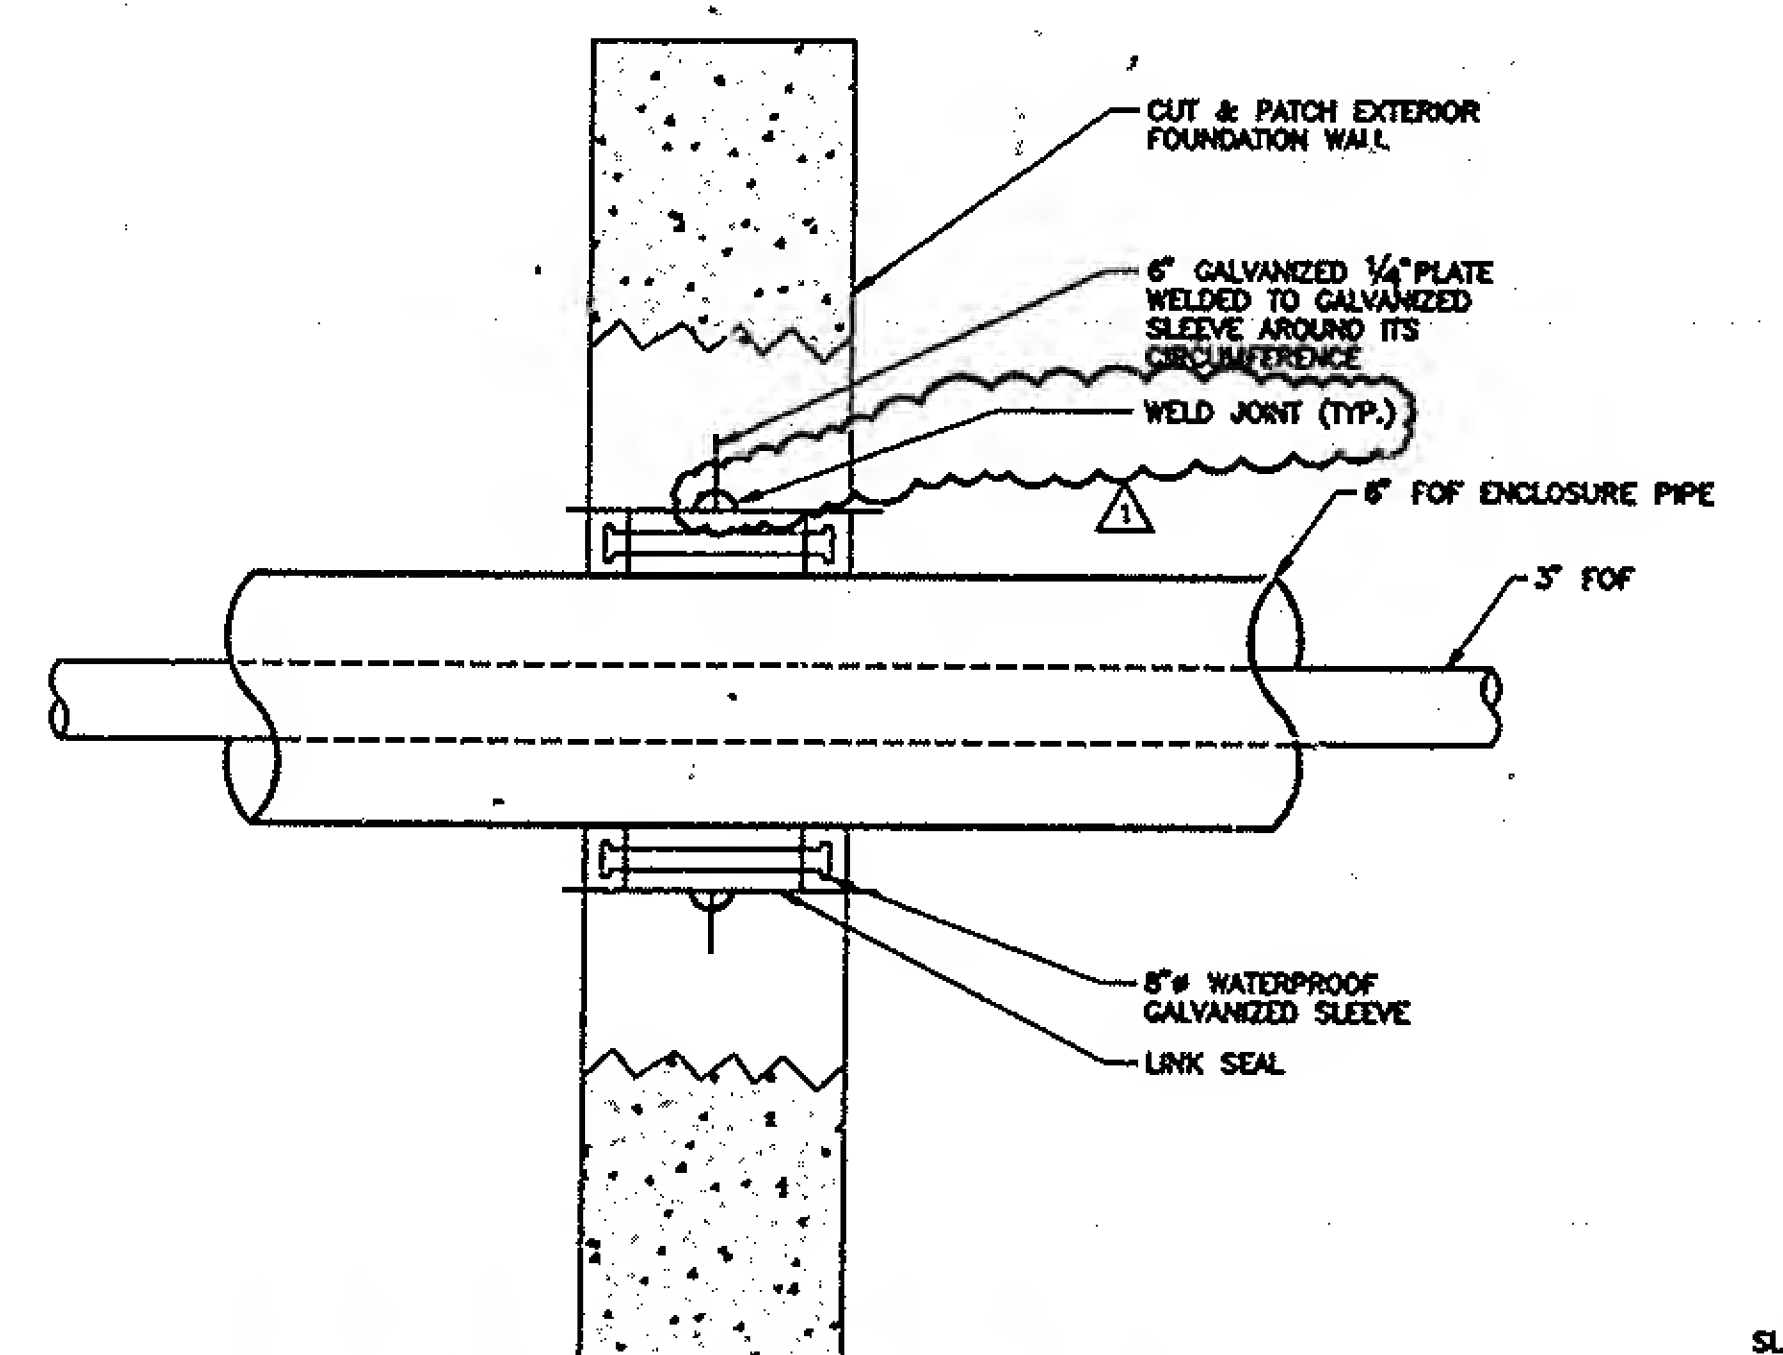

- NOTES:**
1. LATCHES SHALL BE OF THE WEDGE TYPE TO CLOSE DOORS TIGHTLY
 2. HINGES ON THE ACCESS DOORS SHALL HAVE NON-CORROSIVE PINS
 3. PROVIDE ACCESS DOORS ON AIR HANDLING UNITS AND DUCT WORK INSTALLED IN EQUIPMENT ROOMS. PROVIDE ACCESS PANELS ON ALL EQUIPMENT AND DUCTWORK INSTALLED ABOVE FINISHED CEILING WHERE SPACE LIMITATIONS DO NOT ALLOW HINGED DOORS TO OPEN.
 4. ACCESS DOOR INSTALLED IN THE DUCT EXPOSED TO WEATHER TO BE WEATHERPROOF. ALL HARDWARE SHALL BE STAINLESS STEEL.

ACCESS DOOR & PANEL DETAILS
(NOT TO SCALE)

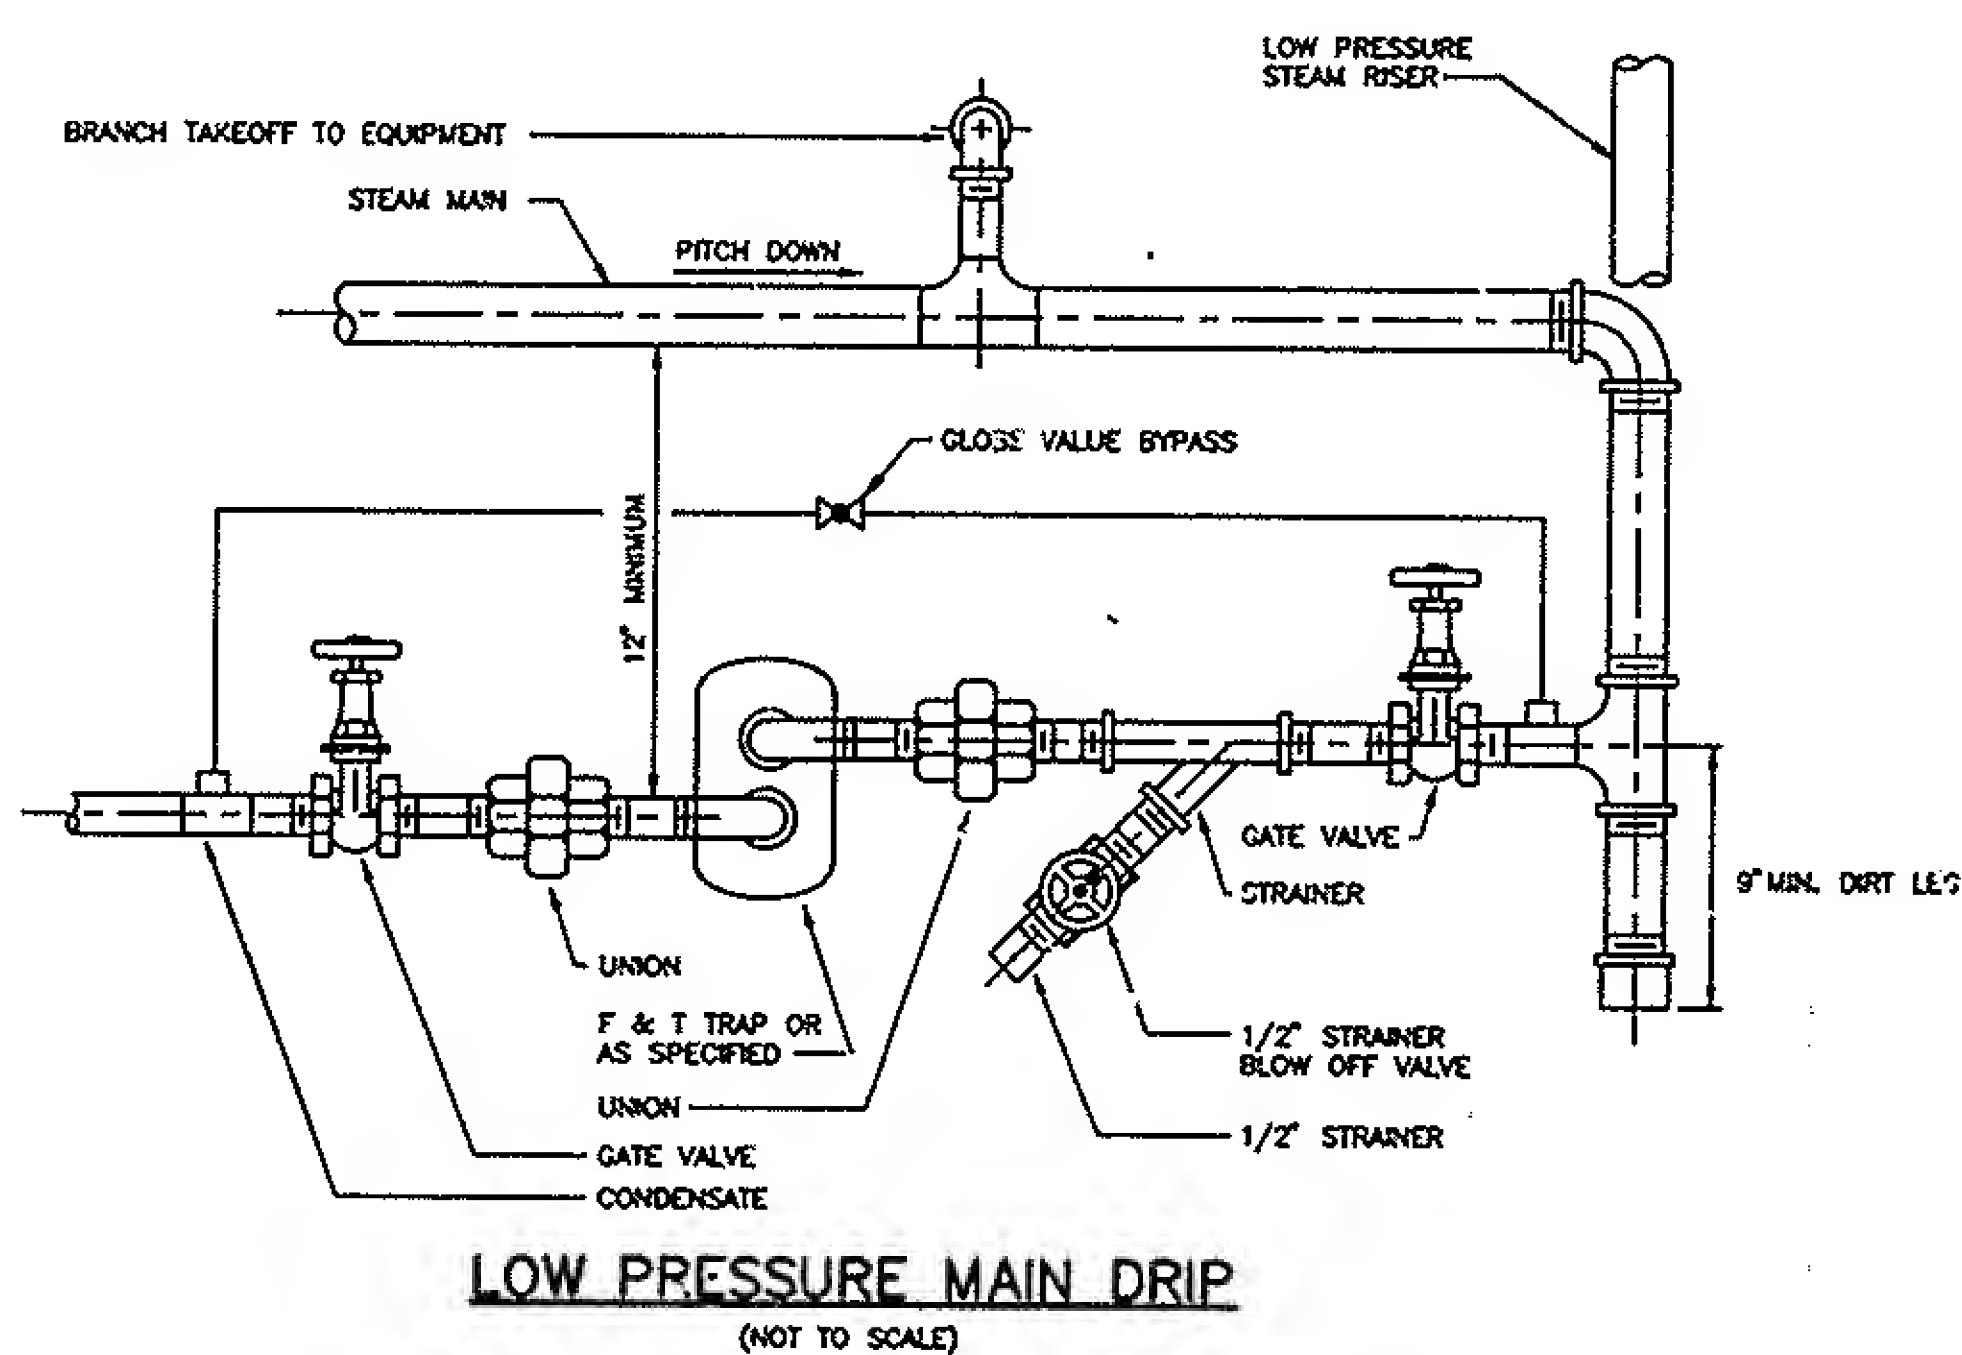

- NOTES:**
1. INCREASE CLEVIS HANGER SIZE TO ALLOW FOR INSULATION OF THOSE LINES REQUIRING INSULATION. FOR INSULATED LINES USE STEEL PIPE SLEEVES AT HANGER POINTS.
 2. THE ABOVE DETAIL SHALL BE USED ONLY FOR LINES UP TO AND INCLUDING 4" IN SIZE.
 3. HANGING DETAILS SHALL BE SUBMITTED TO STRUCTURAL ENGINEER FOR REVIEW AND APPROVAL.
 4. HANGER SPACING SHALL BE AS FOLLOWS:
- | PIPE SIZE | MAX. HANGER SPACING | MIN. ROD SIZE |
|--------------|---------------------|---------------|
| 1/2" TO 1" | 7' O.C. | 3/8" |
| 1-1/4" TO 2" | 9' O.C. | 1/2" |
| 2-1/2" TO 4" | 10' O.C. | 1/2" |

